




AECOM Delivering a better world

PROJECT ID 60768478 CREATED BY JOHNSTONES2
DATE MODIFIED 03 SEP 2026 APPROVED BY M.DUNLOP

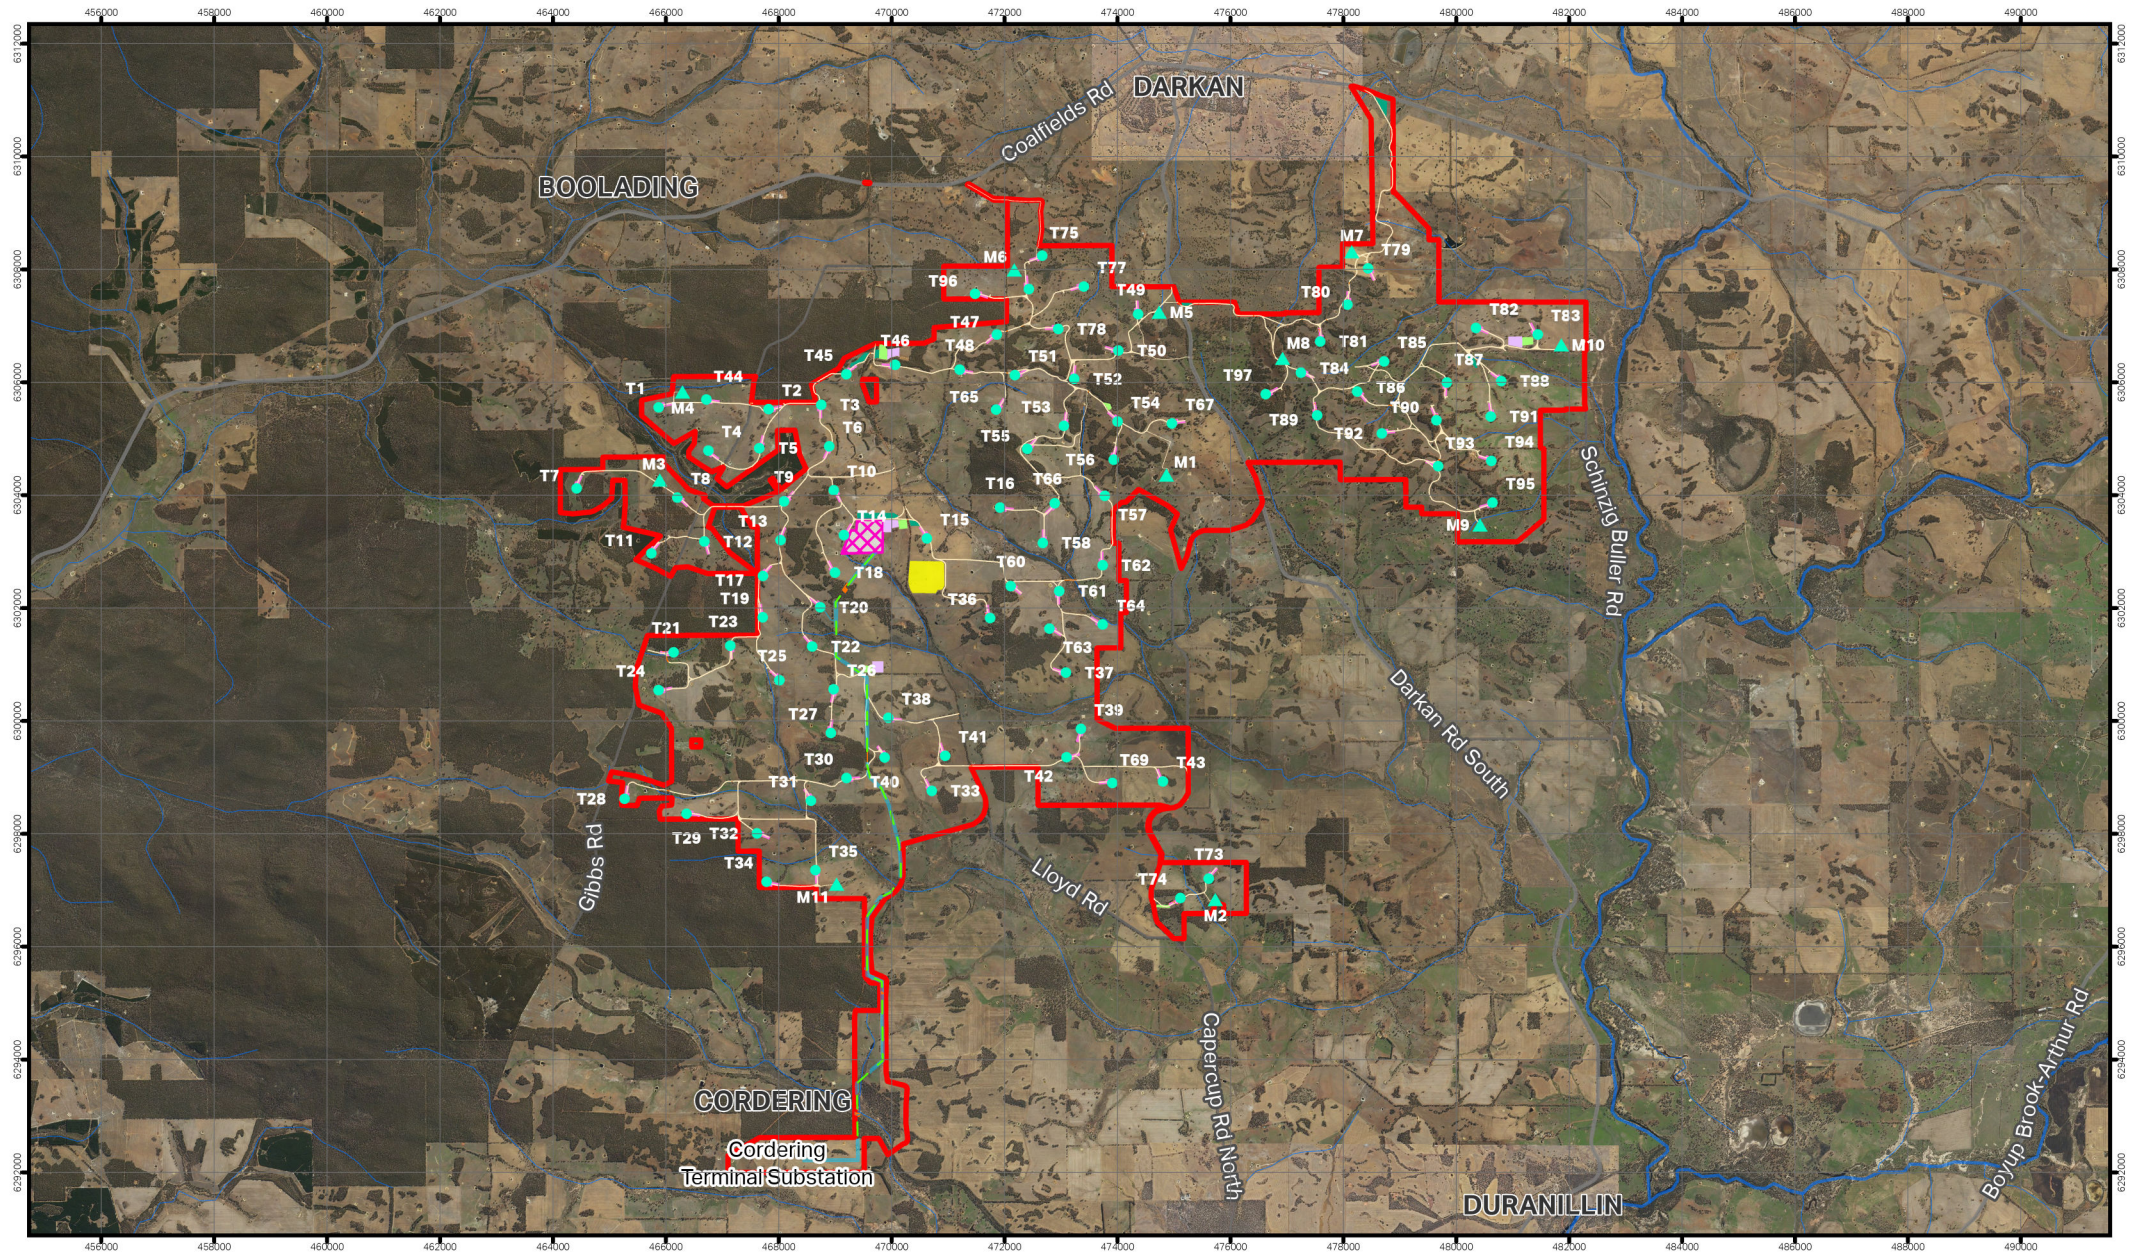


GDA2020 MGA ZONE 50

LEGEND

- Wind Turbine
- ▲ Wind Turbine Hardstand
- ▲ Meteorological Mast
- Access Roads
- Transmission Overhead
- ⊠ Substation, BESS and O&M Building
- Temporary Laydown Area

- Temporary Construction Compound
- Temporary Concrete Batch Plant
- Temporary Crane and Wind Turbine Assembly Area
- Overnight Temporary Accommodation Area

- Transmission Line Disturbance Area
- Proposed Clearing Area
- Proposed Development Envelope
- Major Watercourse
- Minor Watercourse
- Minor Road

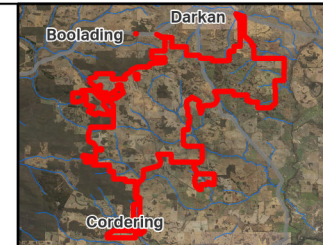


Proposed Development Envelope

LACOUR ENERGY

PROPOSED WEST ARTHUR WIND FARM SITE PLAN

Figure
1.1

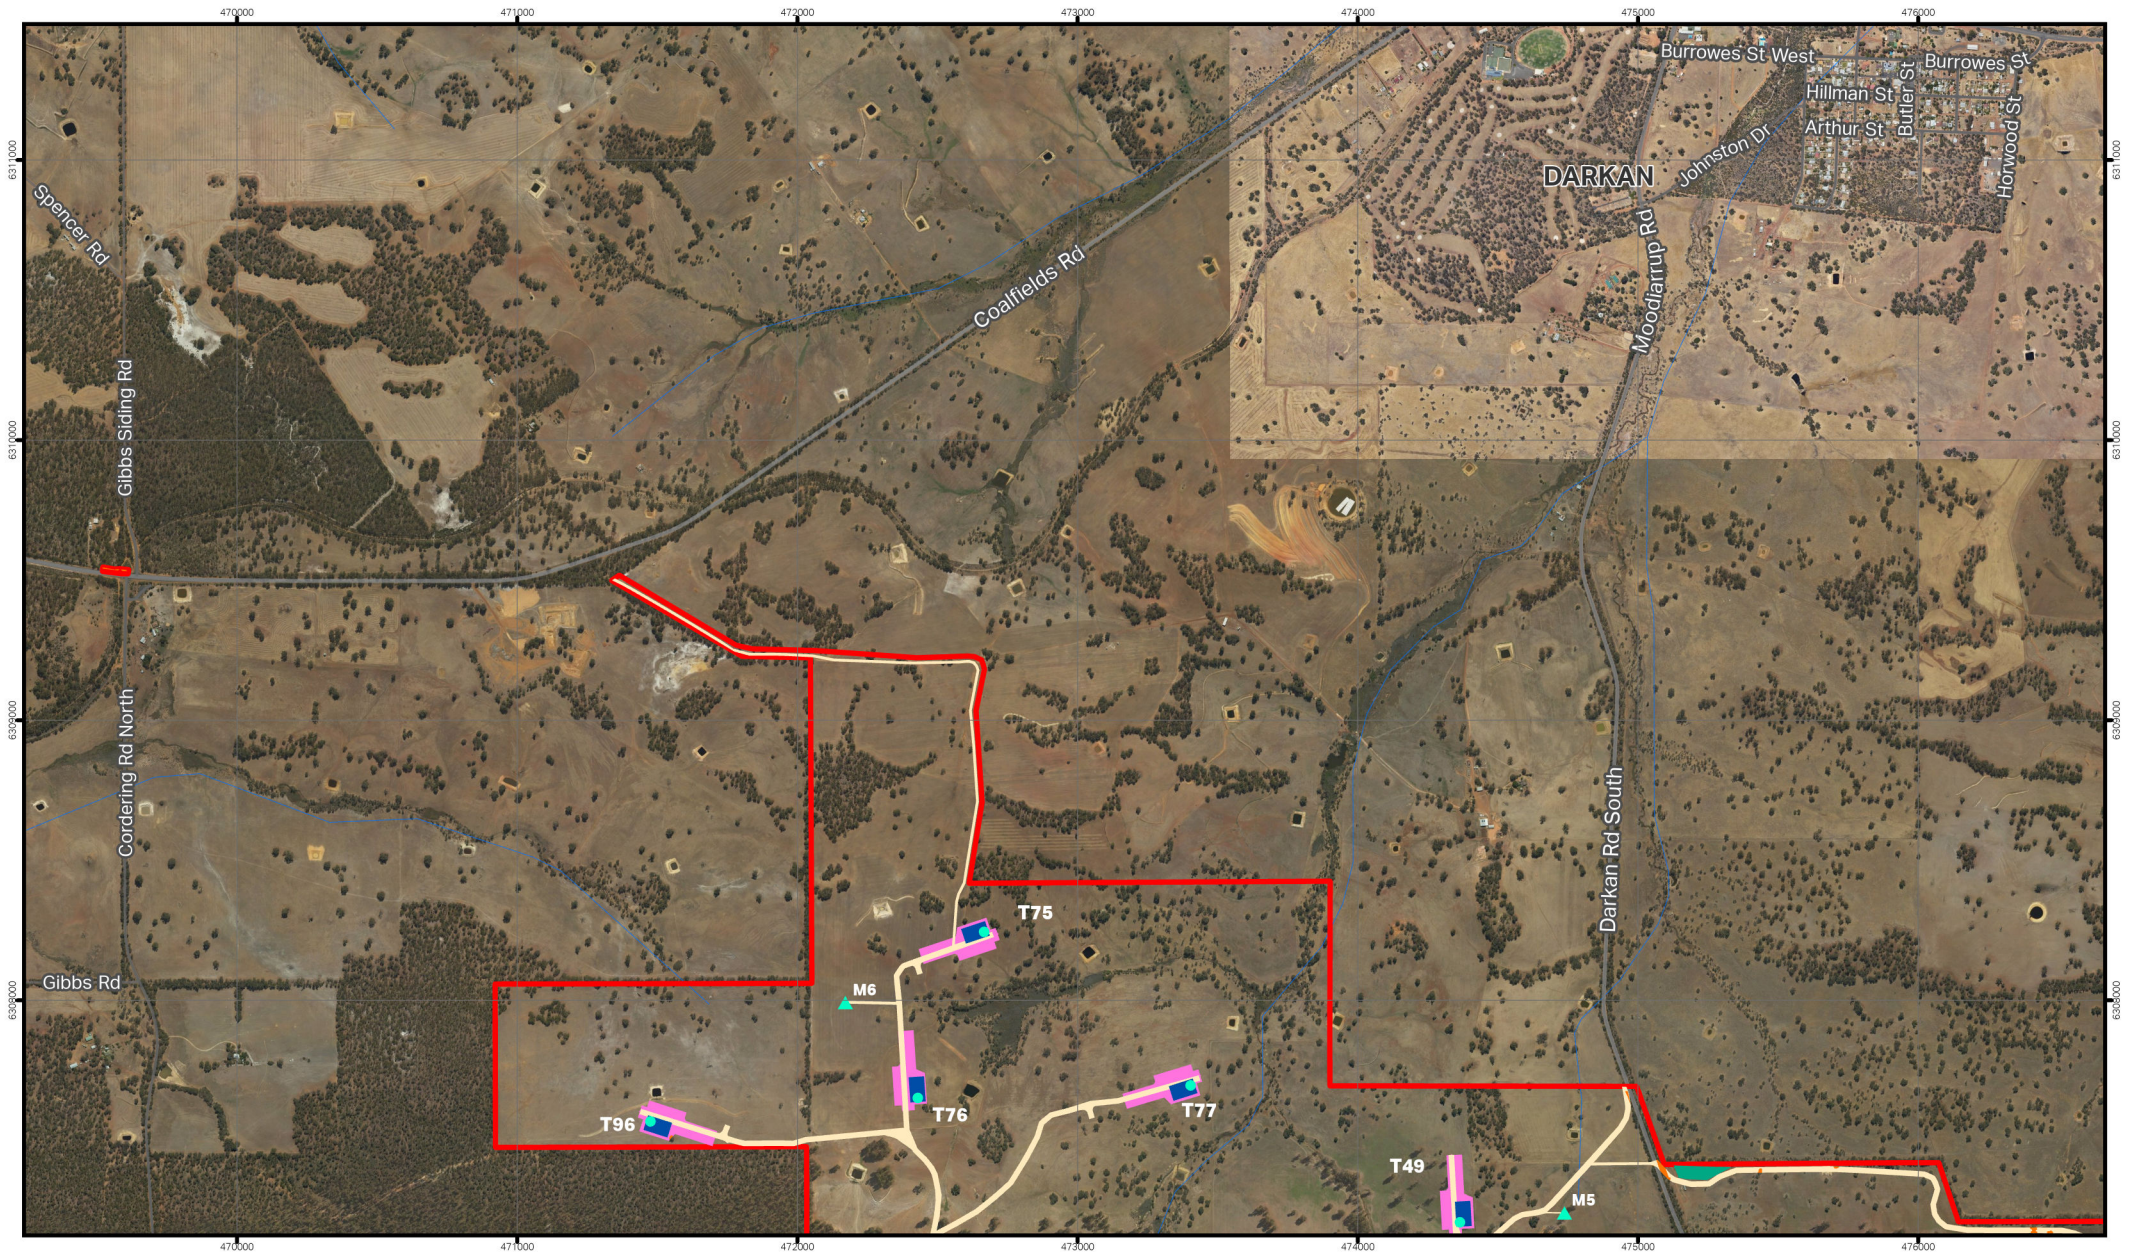

AECOM Delivering a better world


PROJECT ID 60768478 CREATED BY JOHNSTONES2
DATE MODIFIED 03 SEP 2026 APPROVED BY MDUNLOP



©2026 AECOM. All rights reserved. This document is the property of AECOM and is not to be distributed or reproduced without the written consent of AECOM. The information contained herein is for informational purposes only and does not constitute an offer or recommendation. AECOM and the AECOM logo are registered trademarks of AECOM. All other marks are the property of their respective owners. Project: L:\Legacy\Projects\60768478_West_Arthur_Wind_Farm\900_CAD_GIS\920_GIS\02_APRX\05_2026_Proposed_DE_Figure60768478_WAWF_Proposed_DE_alt_basemap.aprx (JohnstonS2). Layout: G60768478_Proposed_DE_A4L_v10_11_frames. Last exported: 3/09/2026 11:23 AM

LEGEND

- Wind Turbine
- Wind Turbine Hardstand
- ▲ Meteorological Mast
- Proposed Clearing Area
- Proposed Development Envelope
- Minor Watercourse
- Temporary Crane and Wind Turbine Assembly Area
- Proposed Clearing Area
- Proposed Development Envelope
- Minor Watercourse

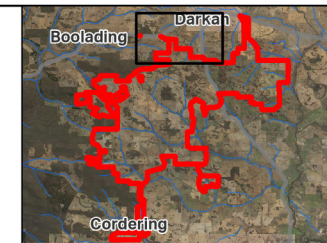


Proposed Development Envelope

LACOUR ENERGY

**PROPOSED WEST ARTHUR WIND
FARM SITE PLAN**

Figure
1.2

A4 size

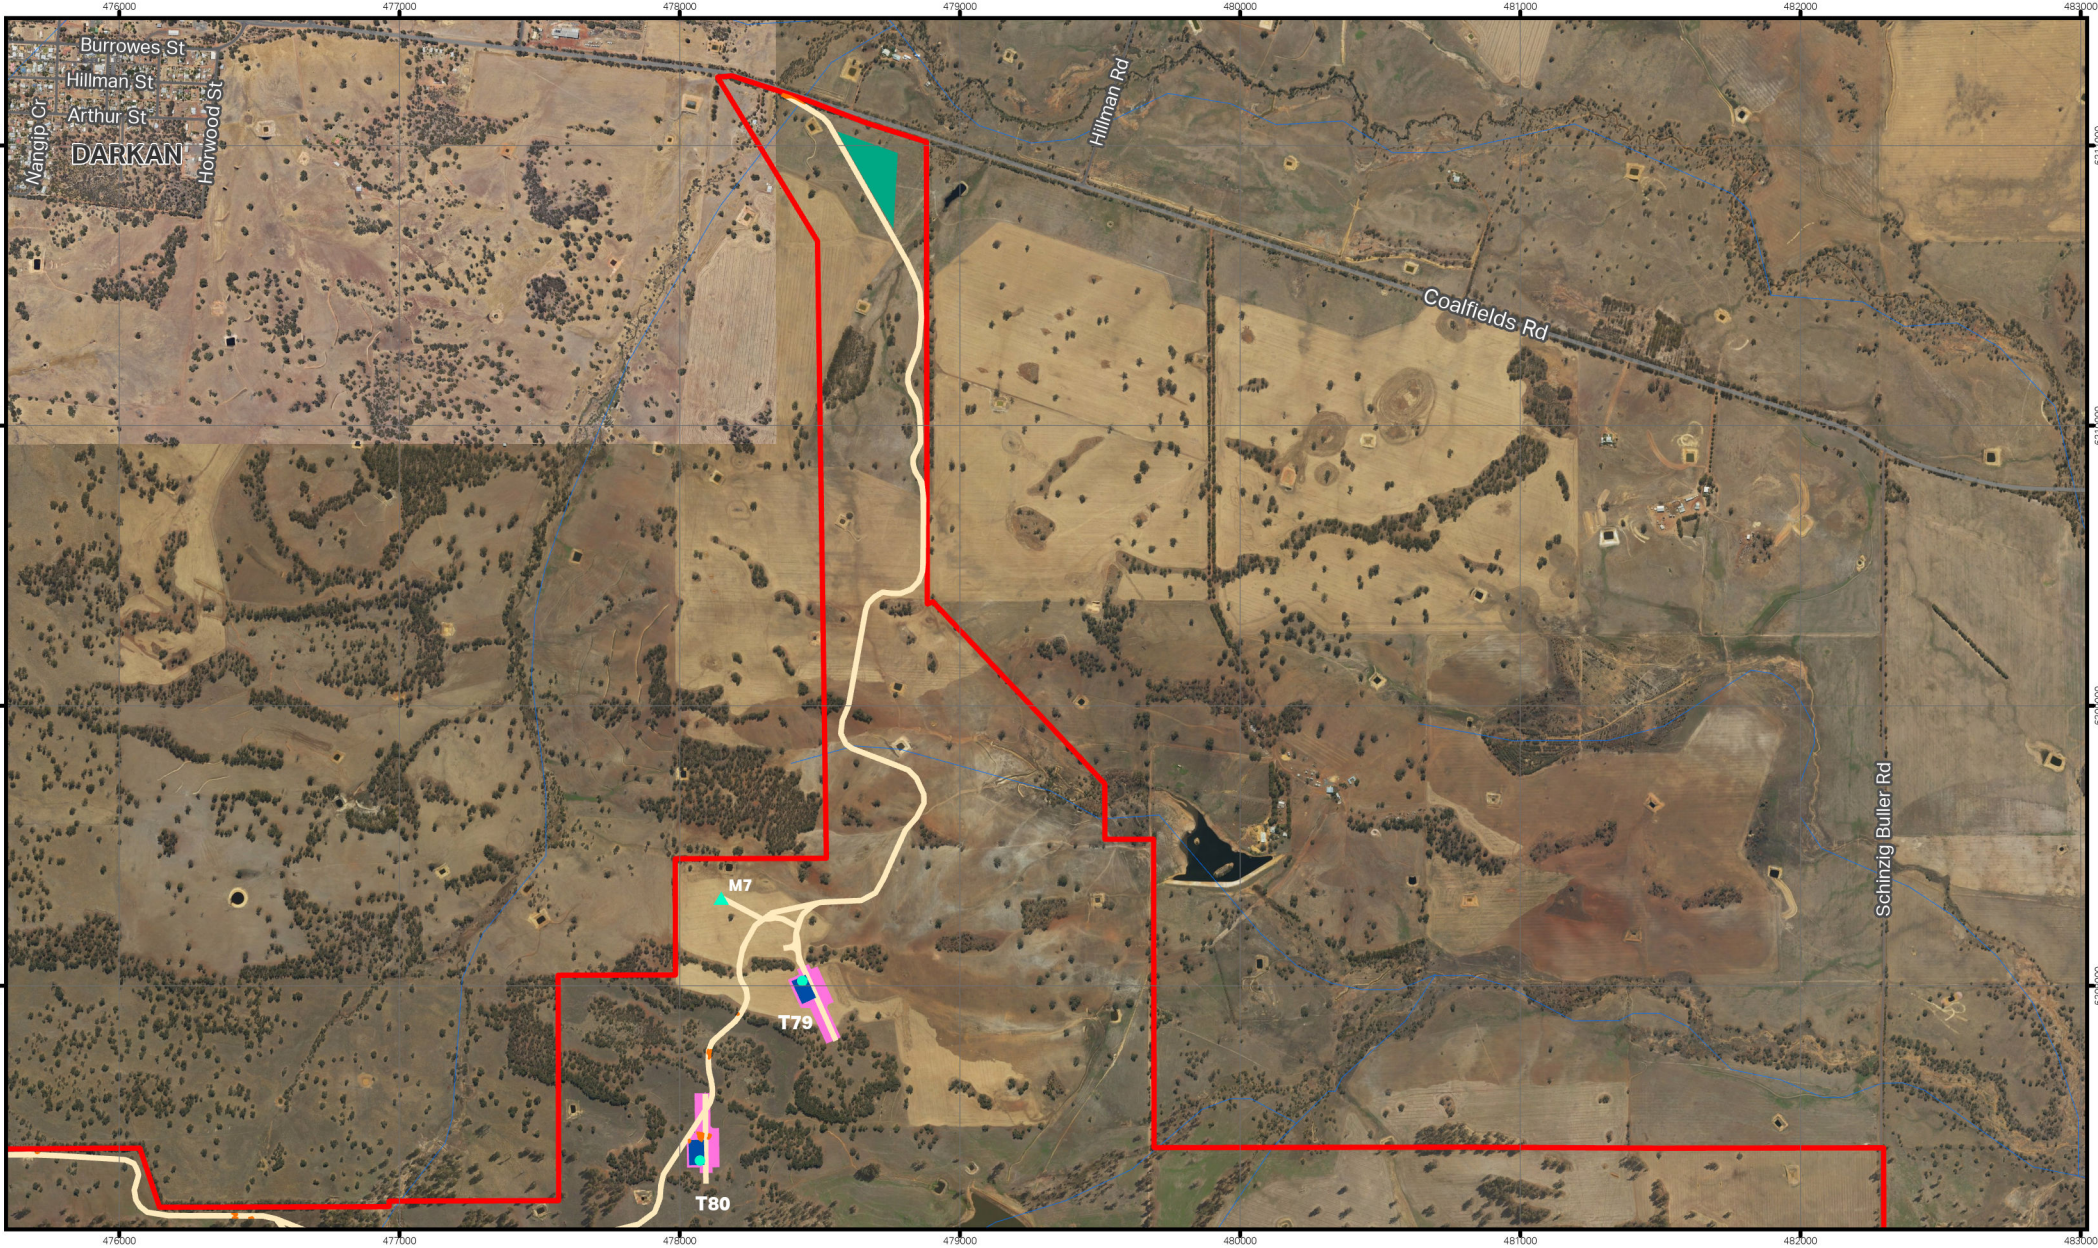

AECOM Delivering a better world

PROJECT ID 60768478 CREATED BY JOHNSTONES2
DATE MODIFIED 03 SEP 2026 APPROVED BY MDUNLOP



1:27,000
(when printed at A4)
0 200 400 600
metres
GDA2020 MGA ZONE 50

© 2026 AECOM. All rights reserved. This document is the property of AECOM and is not to be distributed, copied, or reproduced in any form without the prior written consent of AECOM. AECOM and the AECOM logo are registered trademarks of AECOM. All other marks contained herein are the property of their respective owners. Project: L:\Legacy\Projects\60768478_West_Arthur_Wind_Farm\900_CAD_GIS\920_GIS\02_APRX\05_2026_Proposed_DE_Figure60768478_WAWF_Proposed_DE_alt_base.aprx (JohnstonS2). Layout: G60768478_Propsed_DE_A4L_v10_11_frames. Last exported: 3/09/2026 11:23 AM

LEGEND

- Wind Turbine
- Wind Turbine Hardstand
- Meteorological Mast
- Access Roads
- Temporary Laydown Area


- Temporary Crane and Wind Turbine Assembly Area
- Proposed Clearing Area
- Proposed Development Envelope
- Minor Watercourse

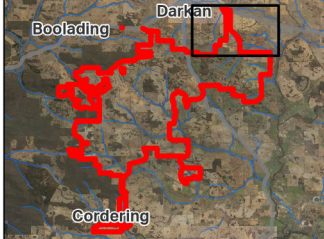

Proposed Development Envelope

LACOUR ENERGY
PROPOSED WEST ARTHUR WIND FARM SITE PLAN

Figure
1.3

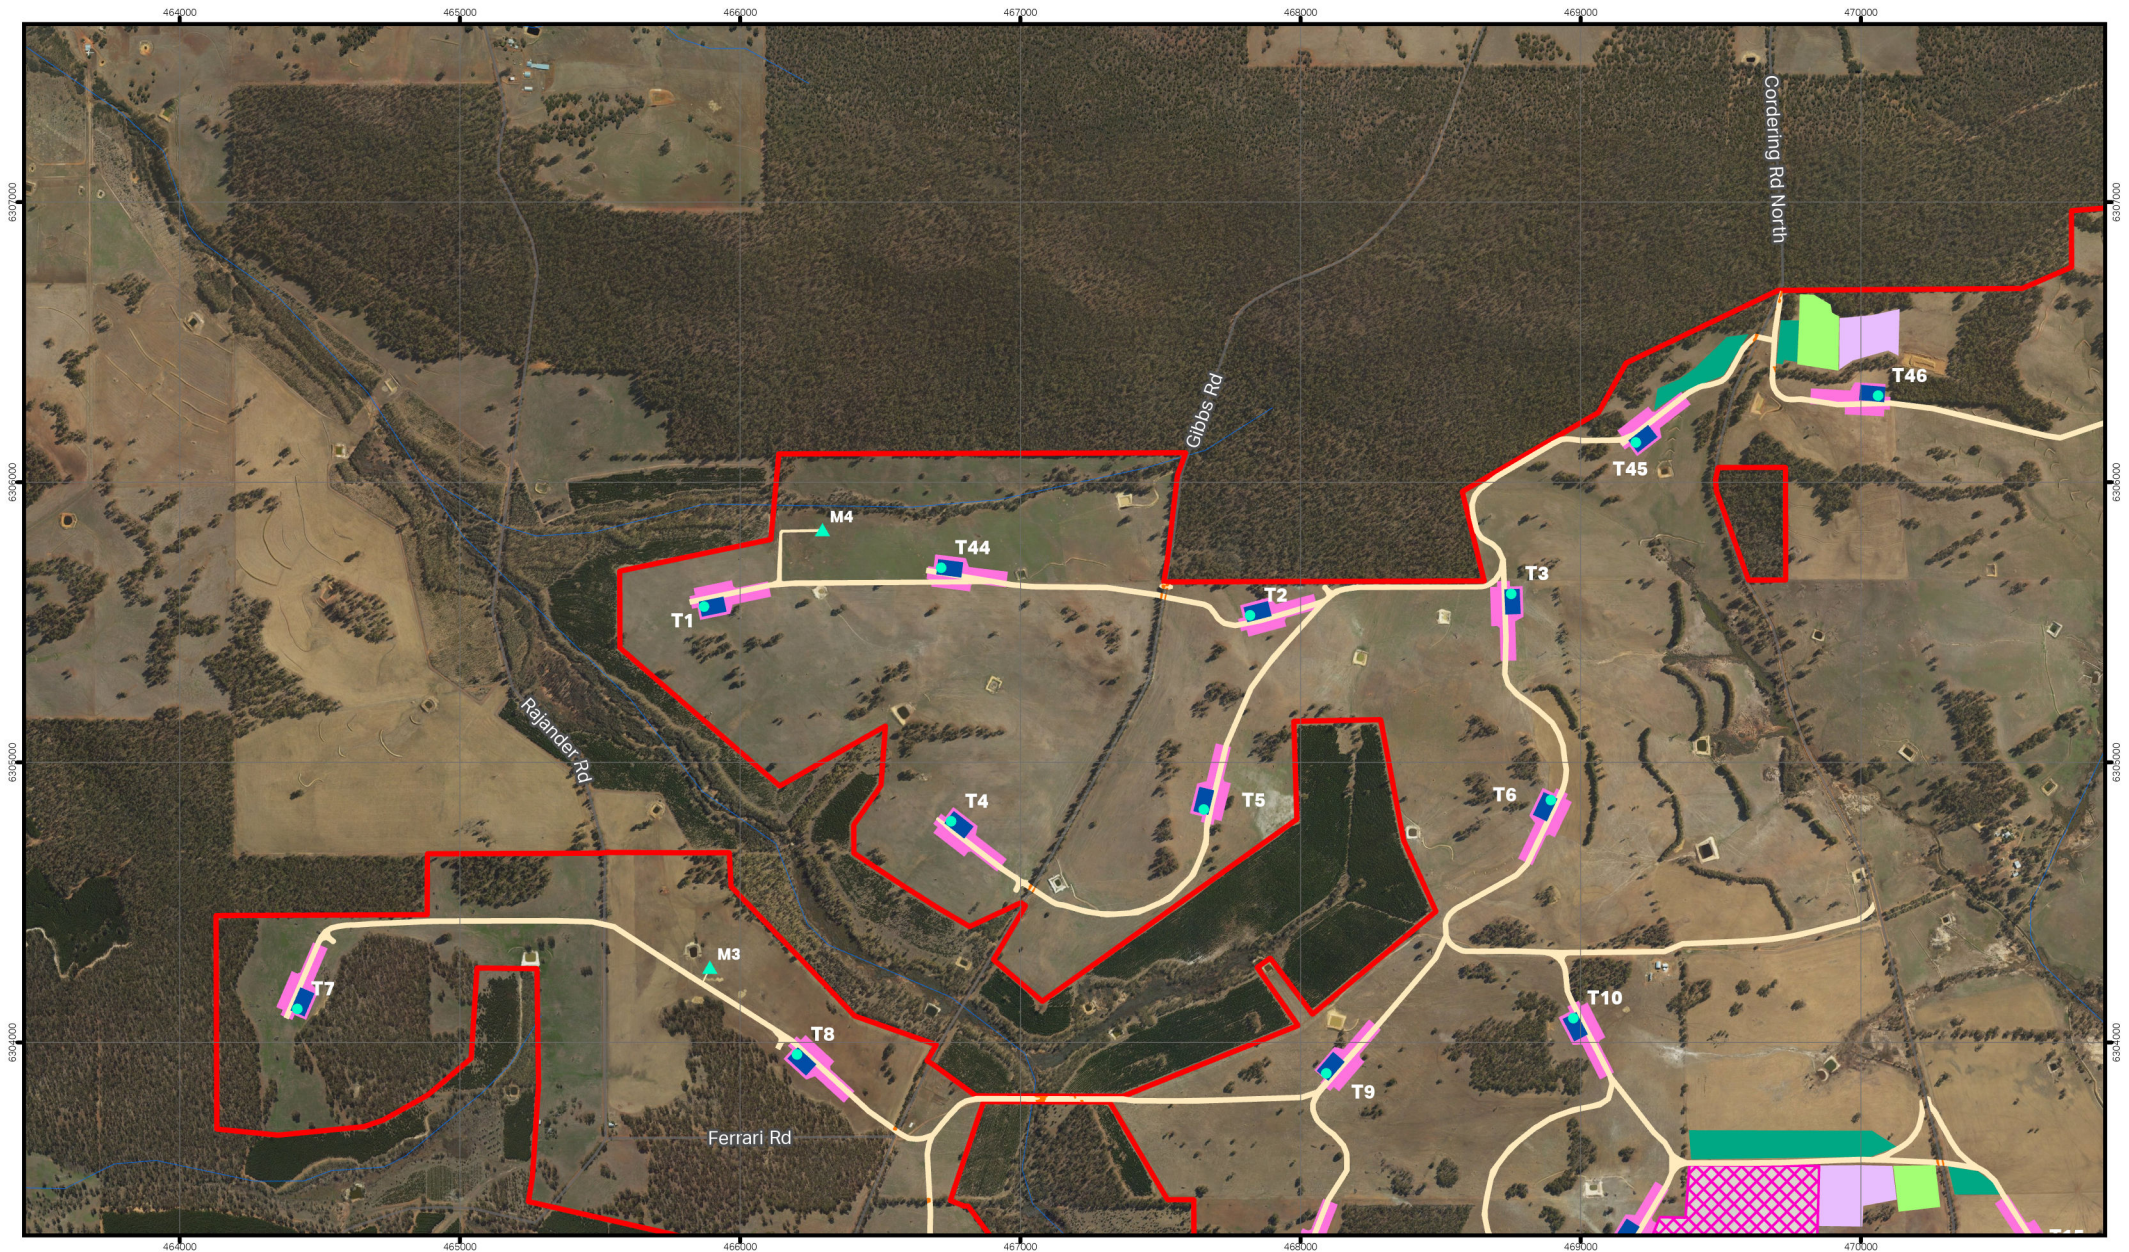

AECOM Delivering a better world

PROJECT ID 60768478 CREATED BY JOHNSTONES2
DATE MODIFIED 03 SEP 2026 APPROVED BY MDUNLOP




©2026 AECOM. All rights reserved. This document is the property of AECOM and is not to be distributed, copied, or reproduced without the written consent of AECOM. The information contained herein is for informational purposes only and does not constitute an offer or any other financial product. AECOM and the AECOM logo are registered trademarks of AECOM. All other trademarks are the property of their respective owners. Project: L:\Legacy\Projects\60768478_West_Arthur_Wind_Farm\900_CAD_GIS\920_GIS\02_APRX\05_2026_Proposed_DE_Figure\60768478_WAWF_Proposed_DE_alt_base\map.aprx (JohnstonS2). Layout: G60768478_Propsed_DE_A4L_v10_11_frames. Last exported: 3/09/2026 11:23 AM

LEGEND

- Wind Turbine
- Wind Turbine Hardstand
- ▲ Meteorological Mast
- Access Roads
- ▨ Substation, BESS and O&M Building

- Temporary Laydown Area
- Temporary Construction Compound
- Temporary Crane and Wind Turbine Assembly Area
- Temporary Concrete Batch Plant

- Proposed Clearing Area
- Proposed Development Envelope
- Minor Watercourse

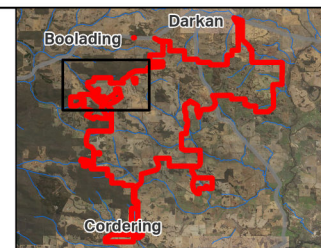

Proposed Development Envelope

LACOUR ENERGY

PROPOSED WEST ARTHUR WIND FARM SITE PLAN

Figure
1.4

A4 size



AECOM Delivering a better world

PROJECT ID 60768478 CREATED BY JOHNSTONES2
DATE MODIFIED 03 SEP 2026 APPROVED BY M.DUNLOP


1:27,000
(when printed at A4)
GDA2020 MGA ZONE 50
0 200 400 600 metres

LEGEND

- Wind Turbine
- Wind Turbine Hardstand
- ▲ Meteorological Mast
- Access Roads
- ▨ Substation, BESS and O&M Building

- Temporary Laydown Area
- Temporary Construction Compound
- Temporary Concrete Batch Plant

- Temporary Crane and Wind Turbine Assembly Area
- Proposed Clearing Area
- Proposed Development Envelope
- Minor Watercourse

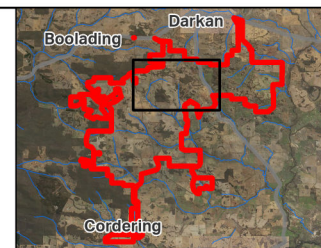


Proposed Development Envelope

LACOUR ENERGY

PROPOSED WEST ARTHUR WIND FARM SITE PLAN

Figure
1.5

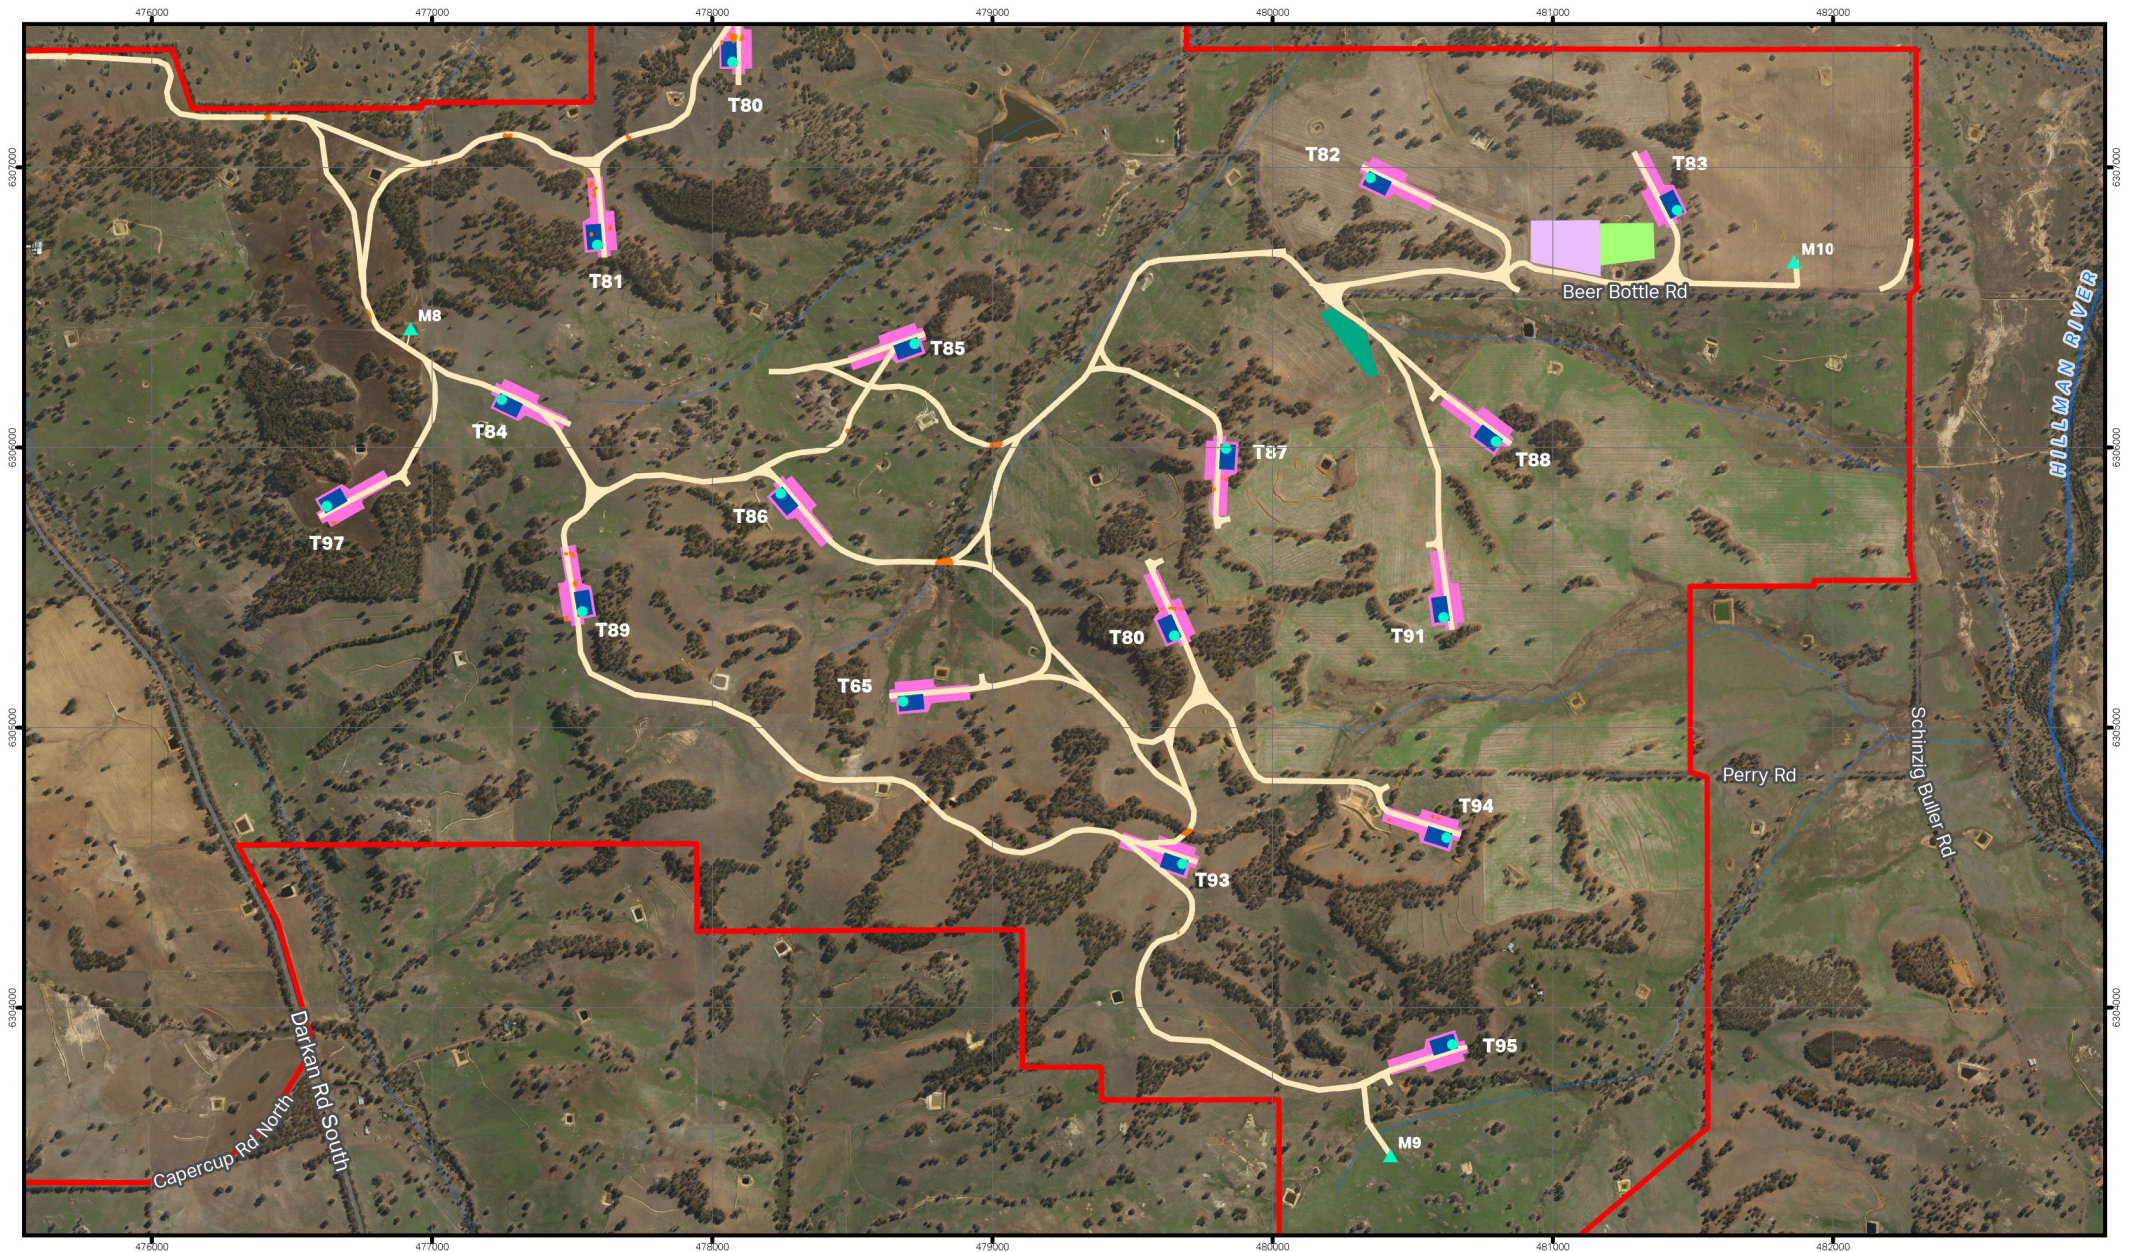

AECOM Delivering a better world

PROJECT ID 60768478 CREATED BY JOHNSTONES2
DATE MODIFIED 03 SEP 2026 APPROVED BY MDUNLOP

1:27,000
(when printed at A4)
GDA2020 MGA ZONE 50
0 200 400 600
metres


©2026 AECOM. All rights reserved. This document is the property of AECOM and is not to be distributed, copied, or reproduced without the written consent of AECOM. AECOM and the AECOM logo are registered trademarks of AECOM. All other marks contained herein are the property of their respective owners. Project: L:\Legacy\Projects\60768478_West_Arthur_Wind_Farm\900_CAD_GIS\920_GIS\02_APRX\05_2026_Proposed_DE_Figure60768478_WAWF_Proposed_DE_alt_baseemap.aprx (JohnstonS2). Layout: G60768478_Proposed_DE_A4L_v10_11_frames. Last exported: 3/09/2026 11:23 AM

LEGEND

- Wind Turbine
- Wind Turbine Hardstand
- Meteorological Mast
- Access Roads
- Temporary Laydown Area

- Temporary Construction Compound
- Temporary Concrete Batch Plant
- Temporary Crane and Wind Turbine Assembly Area

- Proposed Clearing Area
- Proposed Development Envelope
- Major Watercourse
- Minor Watercourse

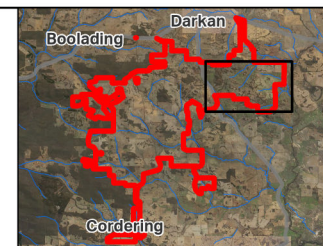


Proposed Development Envelope

LACOUR ENERGY

**PROPOSED WEST ARTHUR WIND
FARM SITE PLAN**

Figure
1.6

A4 size

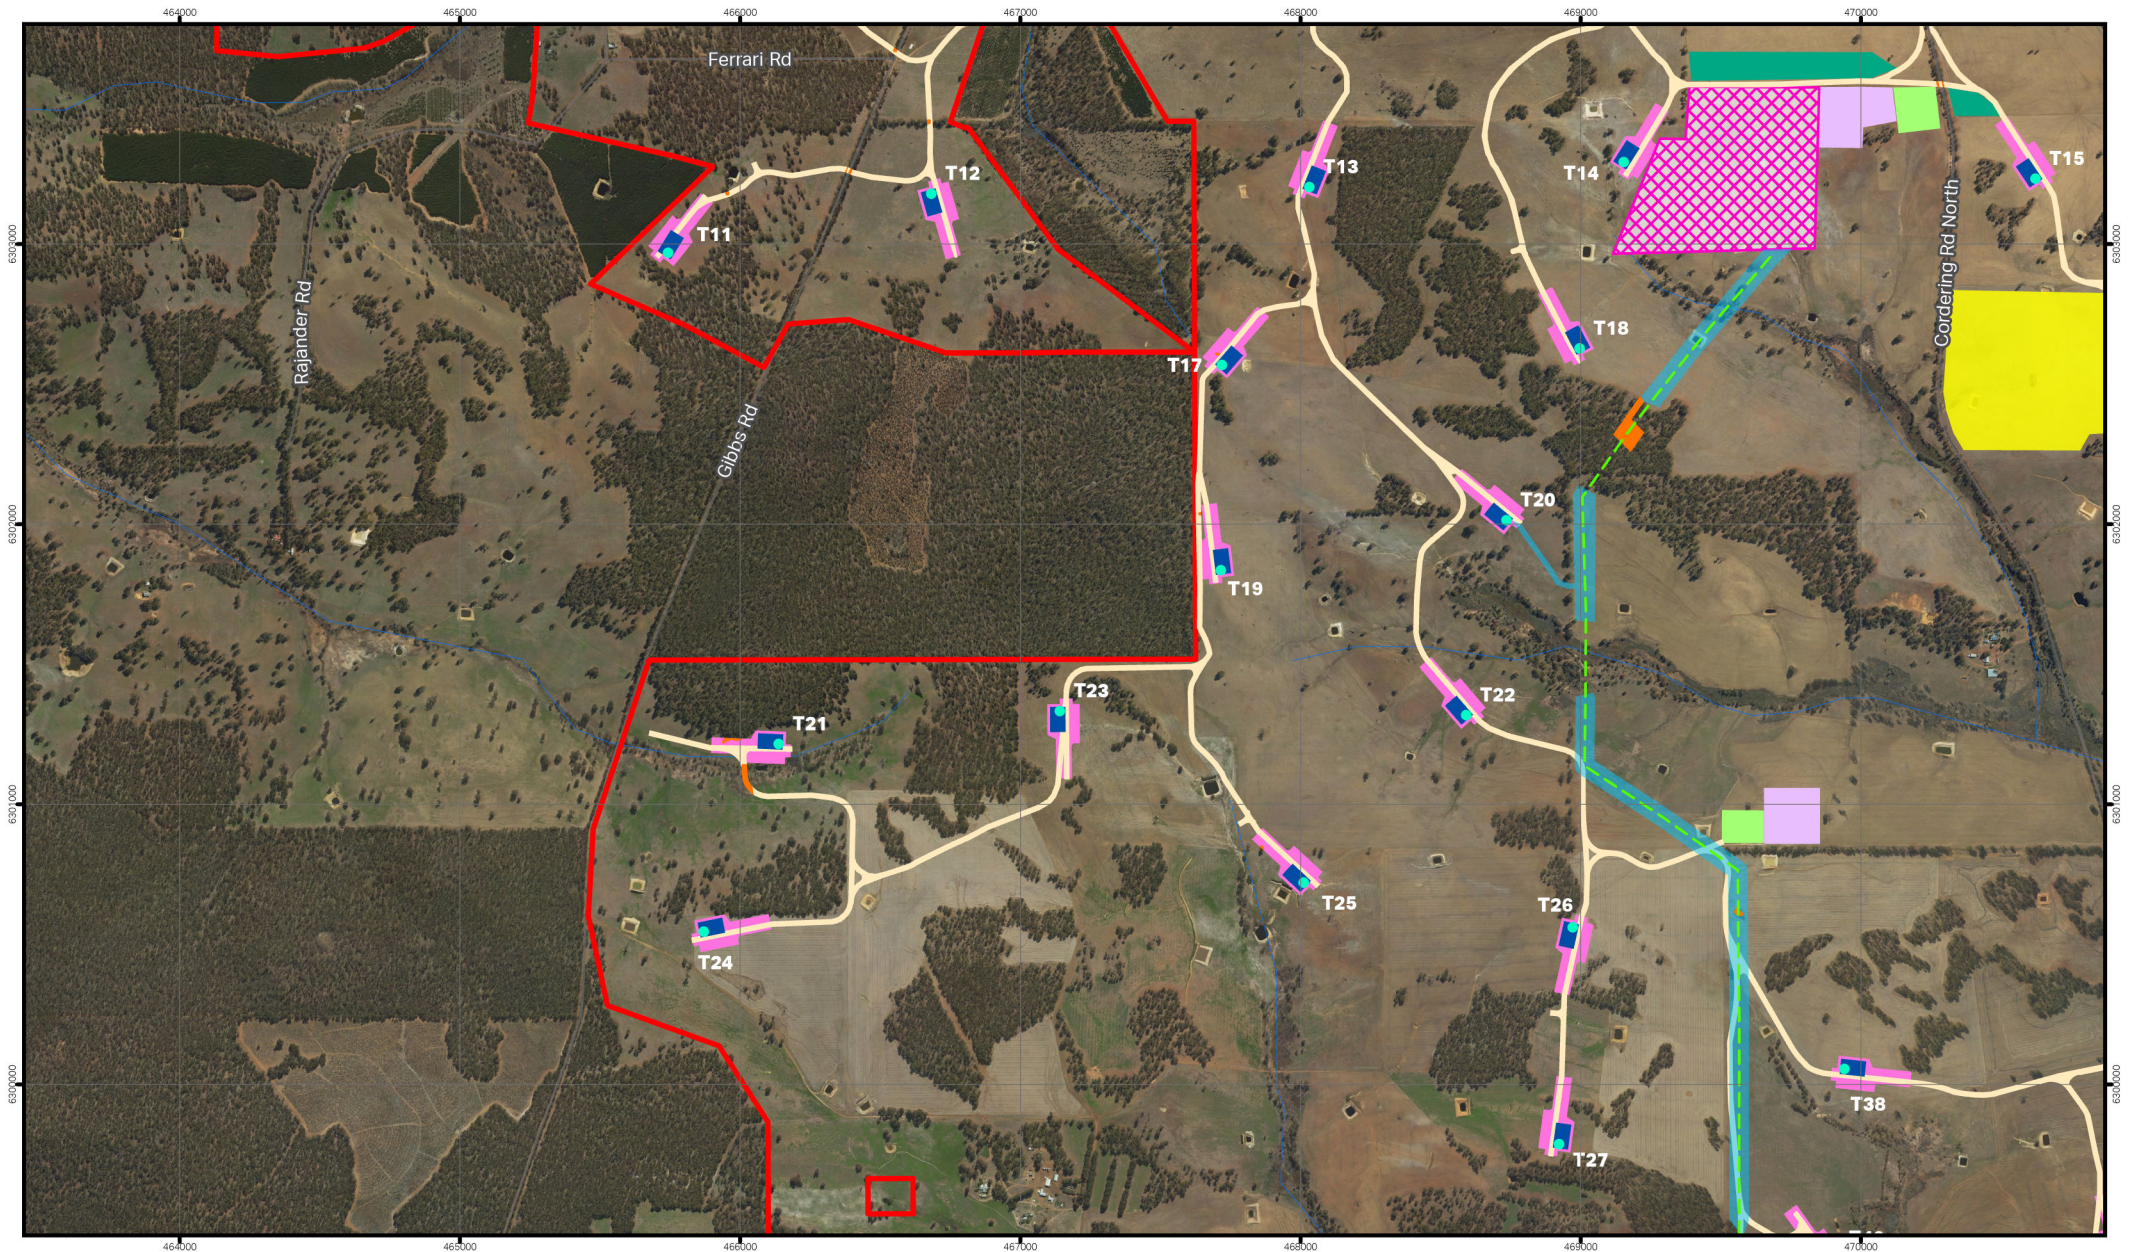

AECOM Delivering a better world

PROJECT ID 60768478 CREATED BY JOHNSTONES2
DATE MODIFIED 03 SEP 2026 APPROVED BY MDUNLOP


1:27,000
(when printed at A4)

0 200 400 600
metres

GDA2020 MGA ZONE 50

LEGEND

- Wind Turbine
- Wind Turbine Hardstand
- Access Roads
- Transmission Overhead
- Substation, BESS and O&M Building
- Temporary Laydown Area
- Temporary Construction Compound
- Temporary Concrete Batch Plant
- Temporary Crane and Wind Turbine Assembly Area
- Overnight Temporary Accommodation Area
- Transmission Line Disturbance Area
- Proposed Clearing Area
- Proposed Development Envelope
- Minor Watercourse

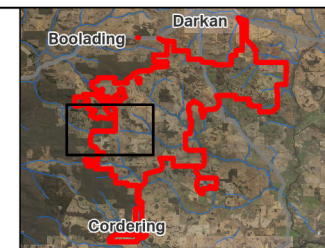

Proposed Development Envelope

LACOUR ENERGY

PROPOSED WEST ARTHUR WIND
FARM SITE PLAN

Figure
1.7



AECOM Delivering a better world

PROJECT ID 60768478 CREATED BY JOHNSTONES2
DATE MODIFIED 03 SEP 2026 APPROVED BY MDUNLOP

1:27,000
(when printed at A4)


0 200 400 600
metres

GDA2020 MGA ZONE 50

Project: L:\Legacy\Projects\60768478_West_Arthur_Wind_Farm\900_CAD_GIS\920_GIS\02_APRX\05_2026_Proposed_DE_Figure\60768478_WAWF_Proposed_DE_alt_basemap.aprx (JohnstonS2).
Layout: G60768478_Propsed_DE_A4L_v10_11_frames. Last exported: 3/09/2026 11:23 AM

LEGEND

- Wind Turbine
- Wind Turbine Hardstand
- Access Roads
- Transmission Overhead
- Substation, BESS and O&M Building
- Temporary Laydown Area
- Temporary Construction Compound
- Temporary Concrete Batch Plant
- Temporary Crane and Wind Turbine Assembly Area
- Overnight Temporary Accommodation Area
- Transmission Line Disturbance Area
- Proposed Clearing Area
- Proposed Development Envelope
- Minor Watercourse

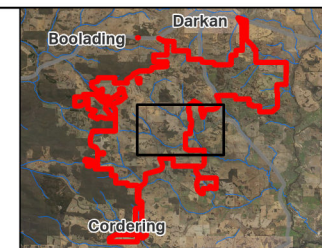


Proposed Development Envelope

LACOUR ENERGY


**PROPOSED WEST ARTHUR WIND
FARM SITE PLAN**

Figure
1.8

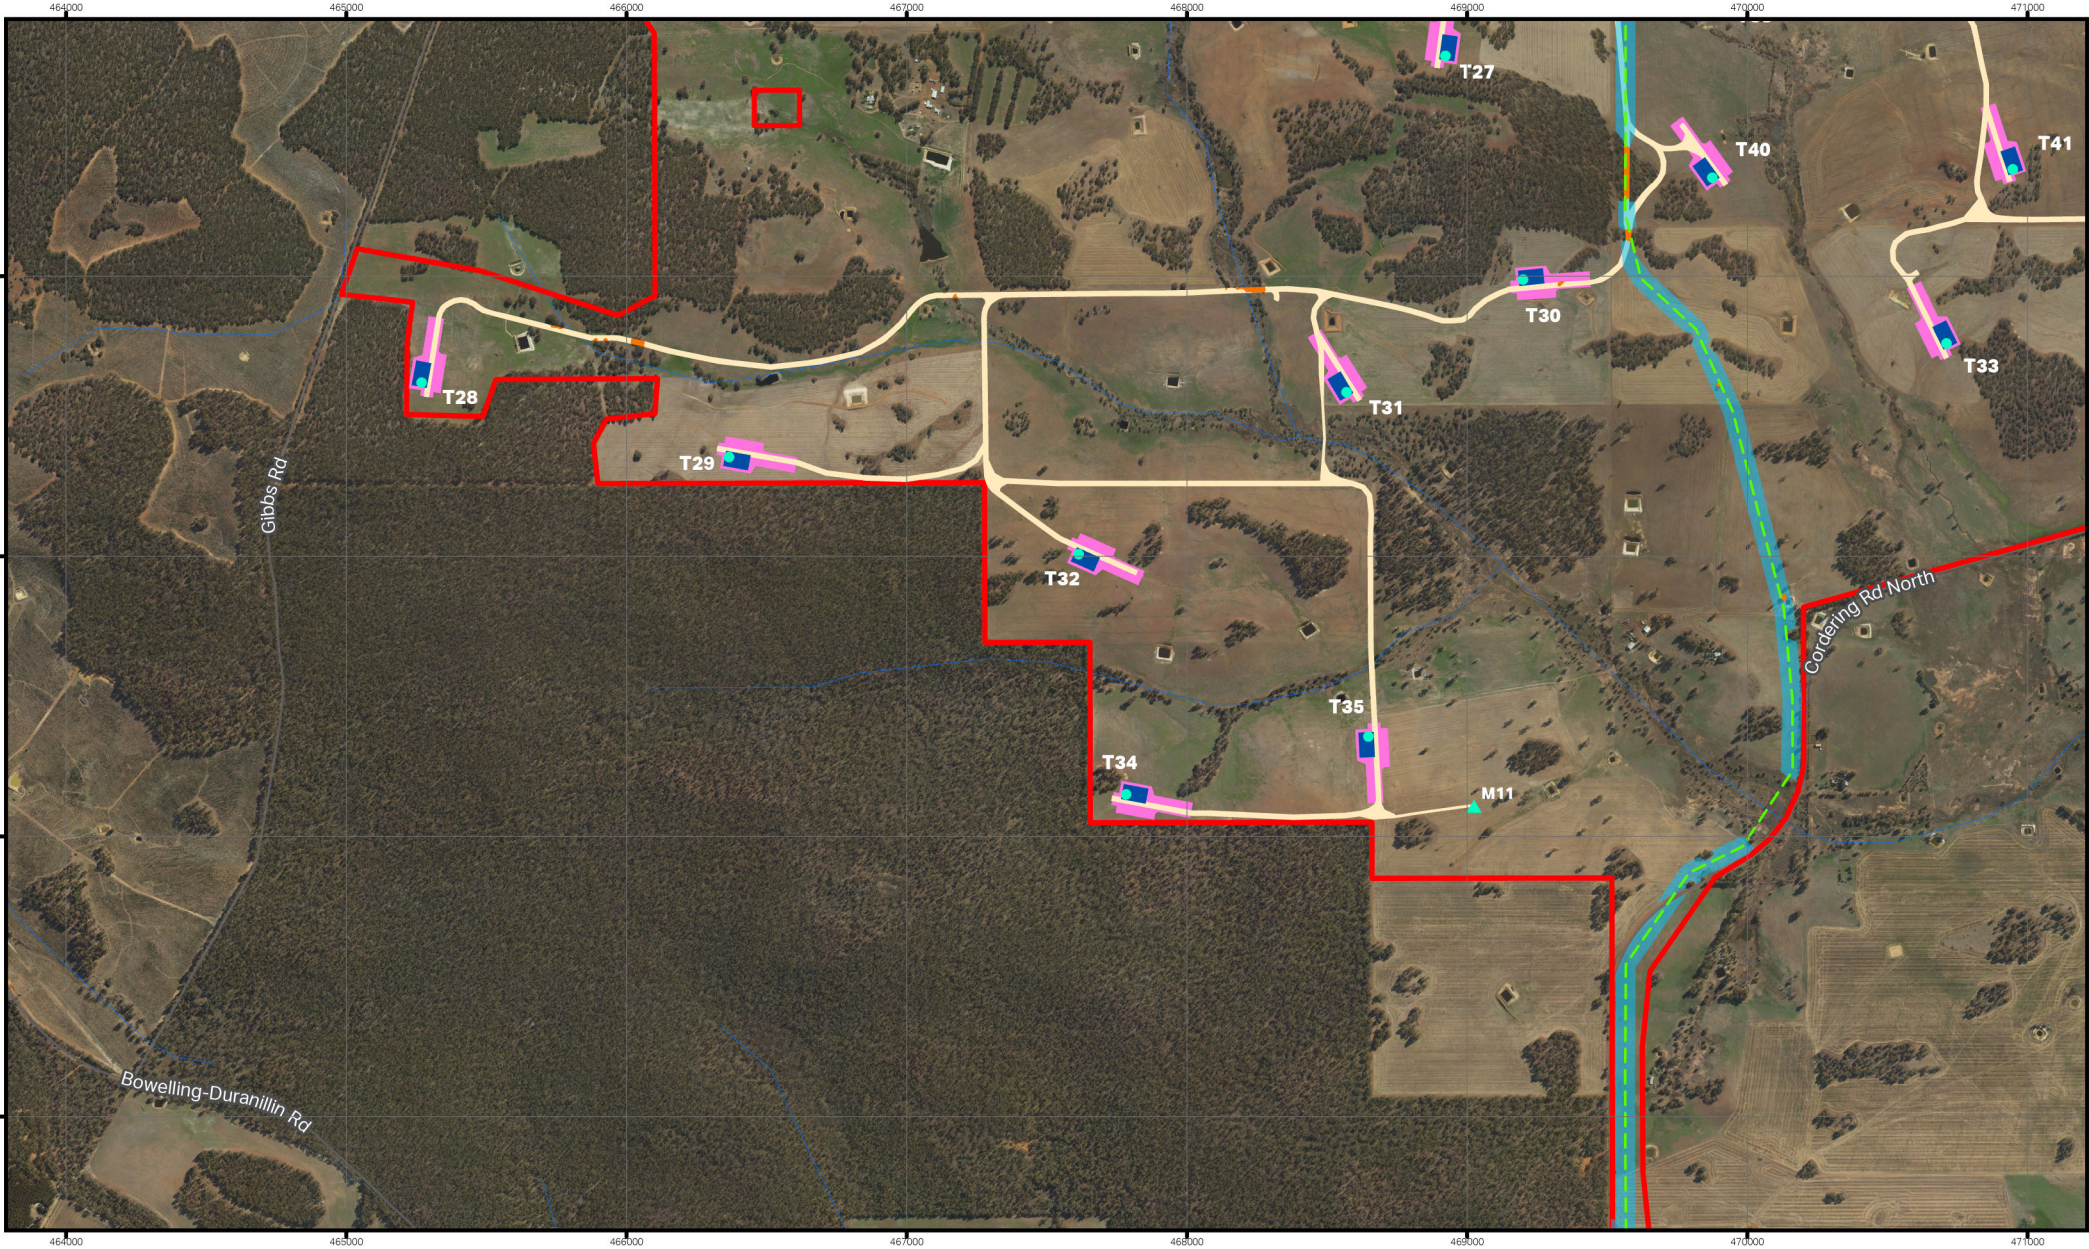

AECOM Delivering a better world


PROJECT ID 60768478 CREATED BY JOHNSTONES2
DATE MODIFIED 03 SEP 2026 APPROVED BY M.DUNLOP

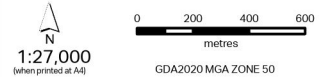

©2026 AECOM. All rights reserved. This document is the property of AECOM and contains confidential information. It is not to be distributed, copied, or used in any way without the prior written consent of AECOM. AECOM and the AECOM logo are registered trademarks of AECOM. All other marks contained herein are the property of their respective owners. Project: L:\Legacy\Projects\60768478_West_Arthur_Wind_Farm\900_CAD_GIS\920_GIS\02_APRX\05_2026_Proposed_DE_Figure\60768478_WAWF_Proposed_DE_alt_base.aprx (JohnstoneS2). Layout: G60768478_Propsed_DE_A4L_v10_11_frames. Last exported: 3/09/2026 11:23 AM

LEGEND


- Wind Turbine
- Wind Turbine Hardstand
- Meteorological Mast
- Access Roads
- Transmission Overhead
- Temporary Crane and Wind Turbine Assembly Area
- Transmission Line
- Disturbance Area
- Proposed Clearing Area
- Proposed Development Envelope
- Minor Watercourse

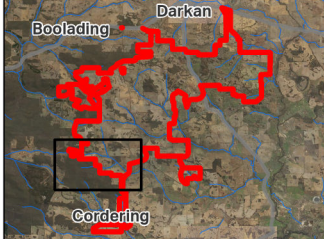

Proposed Development Envelope

LACOUR ENERGY
PROPOSED WEST ARTHUR WIND FARM SITE PLAN

Figure
1.9

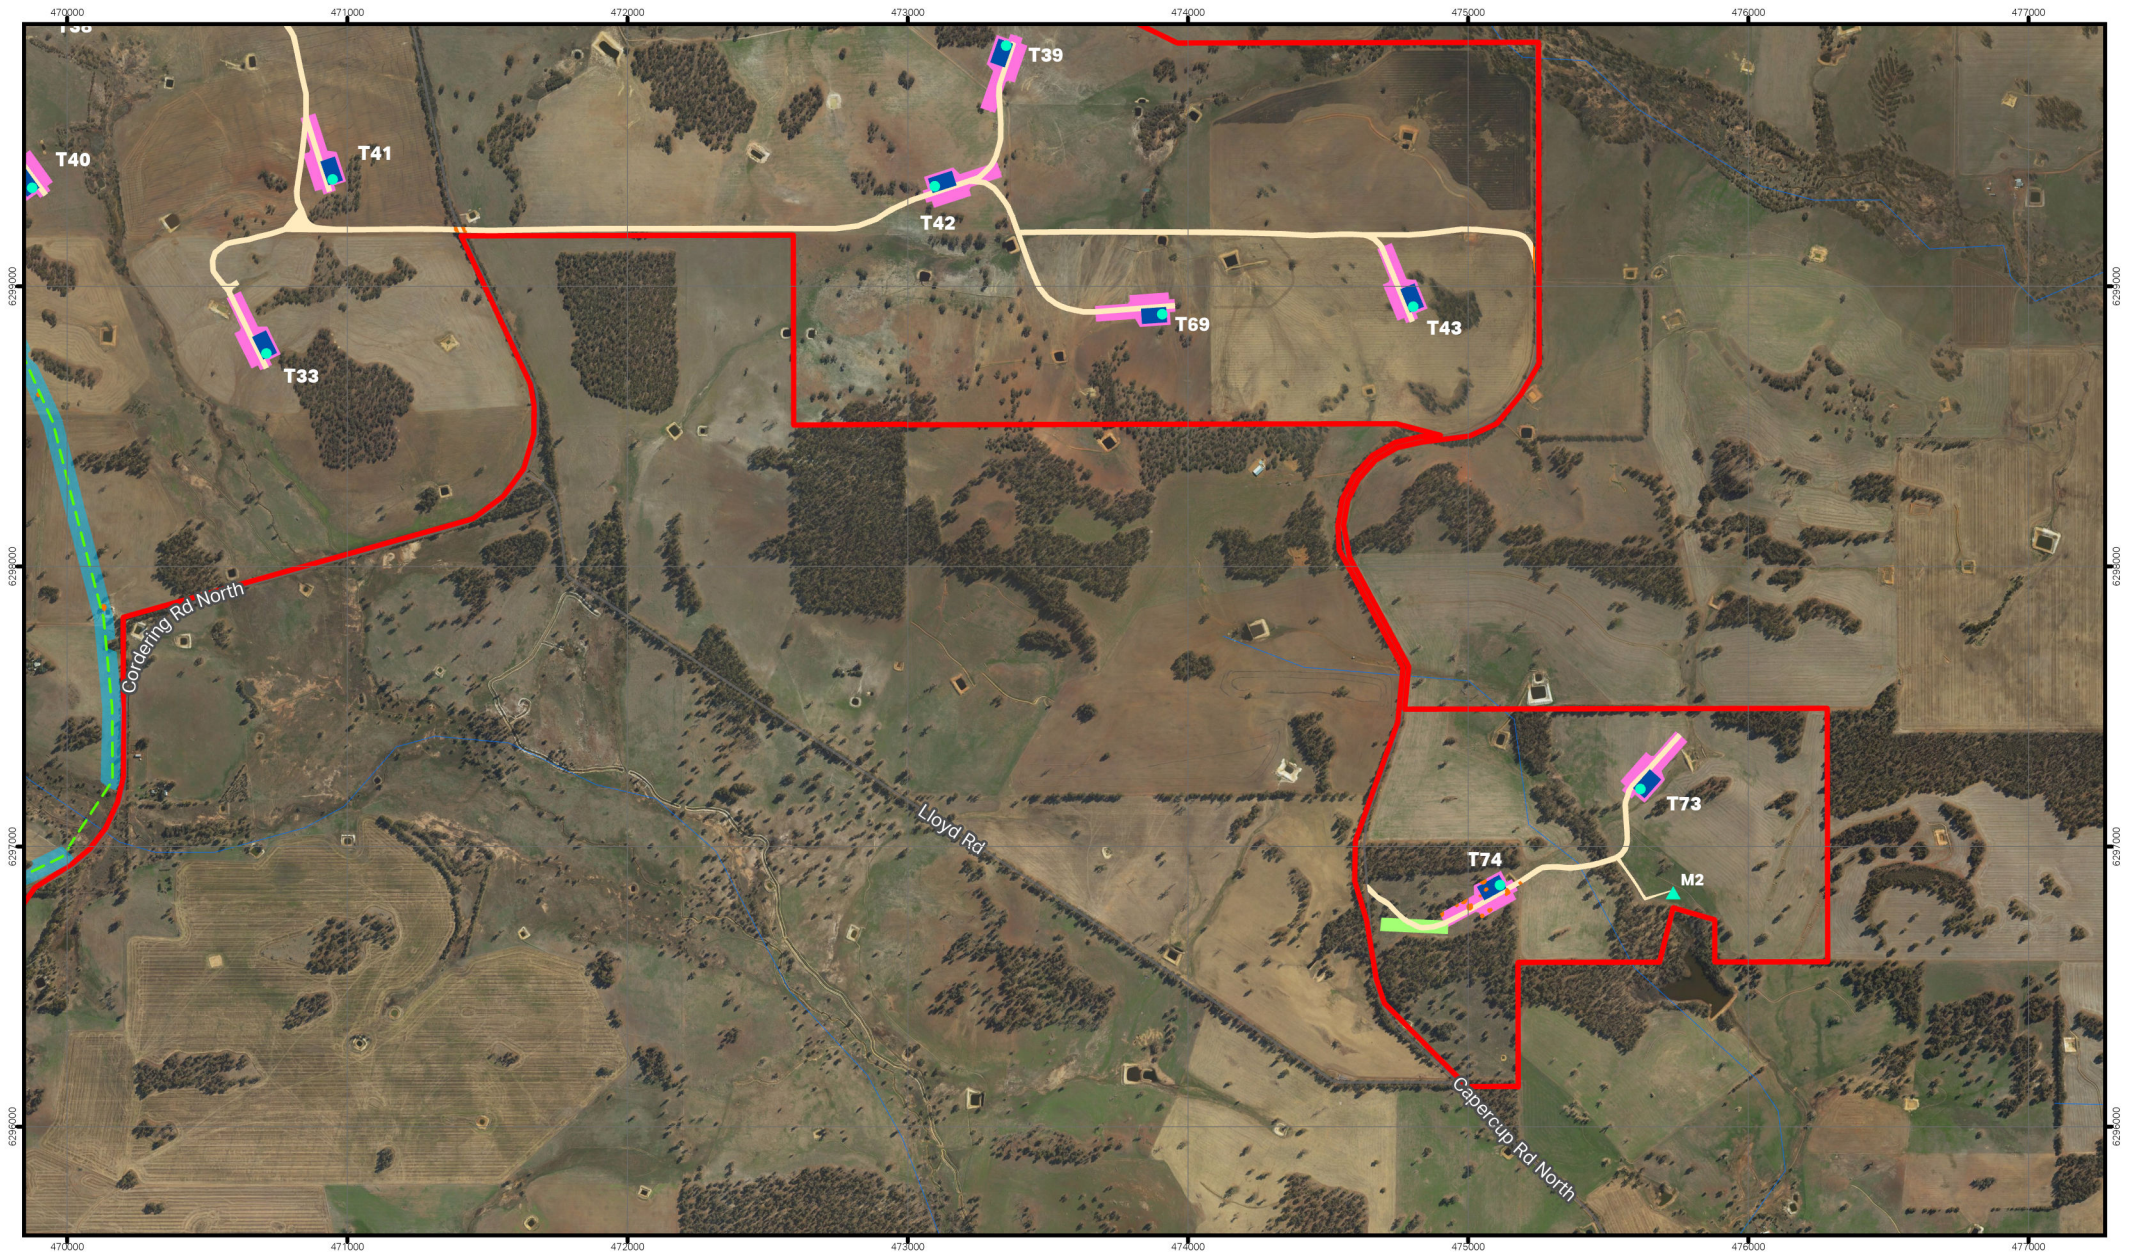

AECOM Delivering a better world

PROJECT ID 60768478 CREATED BY JOHNSTONES2
DATE MODIFIED 03 SEP 2026 APPROVED BY MDUNLOP

1:27,000
(when printed at A4)
GDA2020 MGA ZONE 50
0 200 400 600 metres


©2026 AECOM. All rights reserved. This document is the property of AECOM and is not to be distributed, copied, or reproduced in any form without the written permission of AECOM. AECOM and the AECOM logo are registered trademarks of AECOM. All other marks contained herein are the property of their respective owners. Project: L:\Legacy\Projects\60768478_West_Arthur_Wind_Farm\900_CAD_GIS\920_GIS\02_APRX\05_2026_Proposed_DE_Figure\60768478_WAWF_Proposed_DE_alt_base\map.aprx (JohnstoneS2). Layout: G60768478_Proposed_DE_A4L_v10_11_frames. Last exported: 3/09/2026 11:23 AM

LEGEND

- Wind Turbine
- Wind Turbine Hardstand
- ▲ Meteorological Mast
- Access Roads
- Transmission Overhead

- Temporary Construction Compound
- Temporary Crane and Wind Turbine Assembly Area
- Transmission Line Disturbance Area

- Proposed Clearing Area
- Proposed Development Envelope
- Minor Watercourse

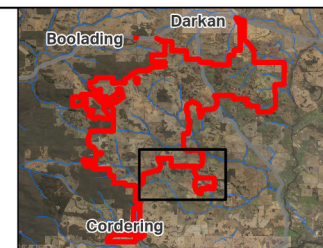


Proposed Development Envelope

LACOUR ENERGY

PROPOSED WEST ARTHUR WIND FARM SITE PLAN

Figure
1.10

A4 size

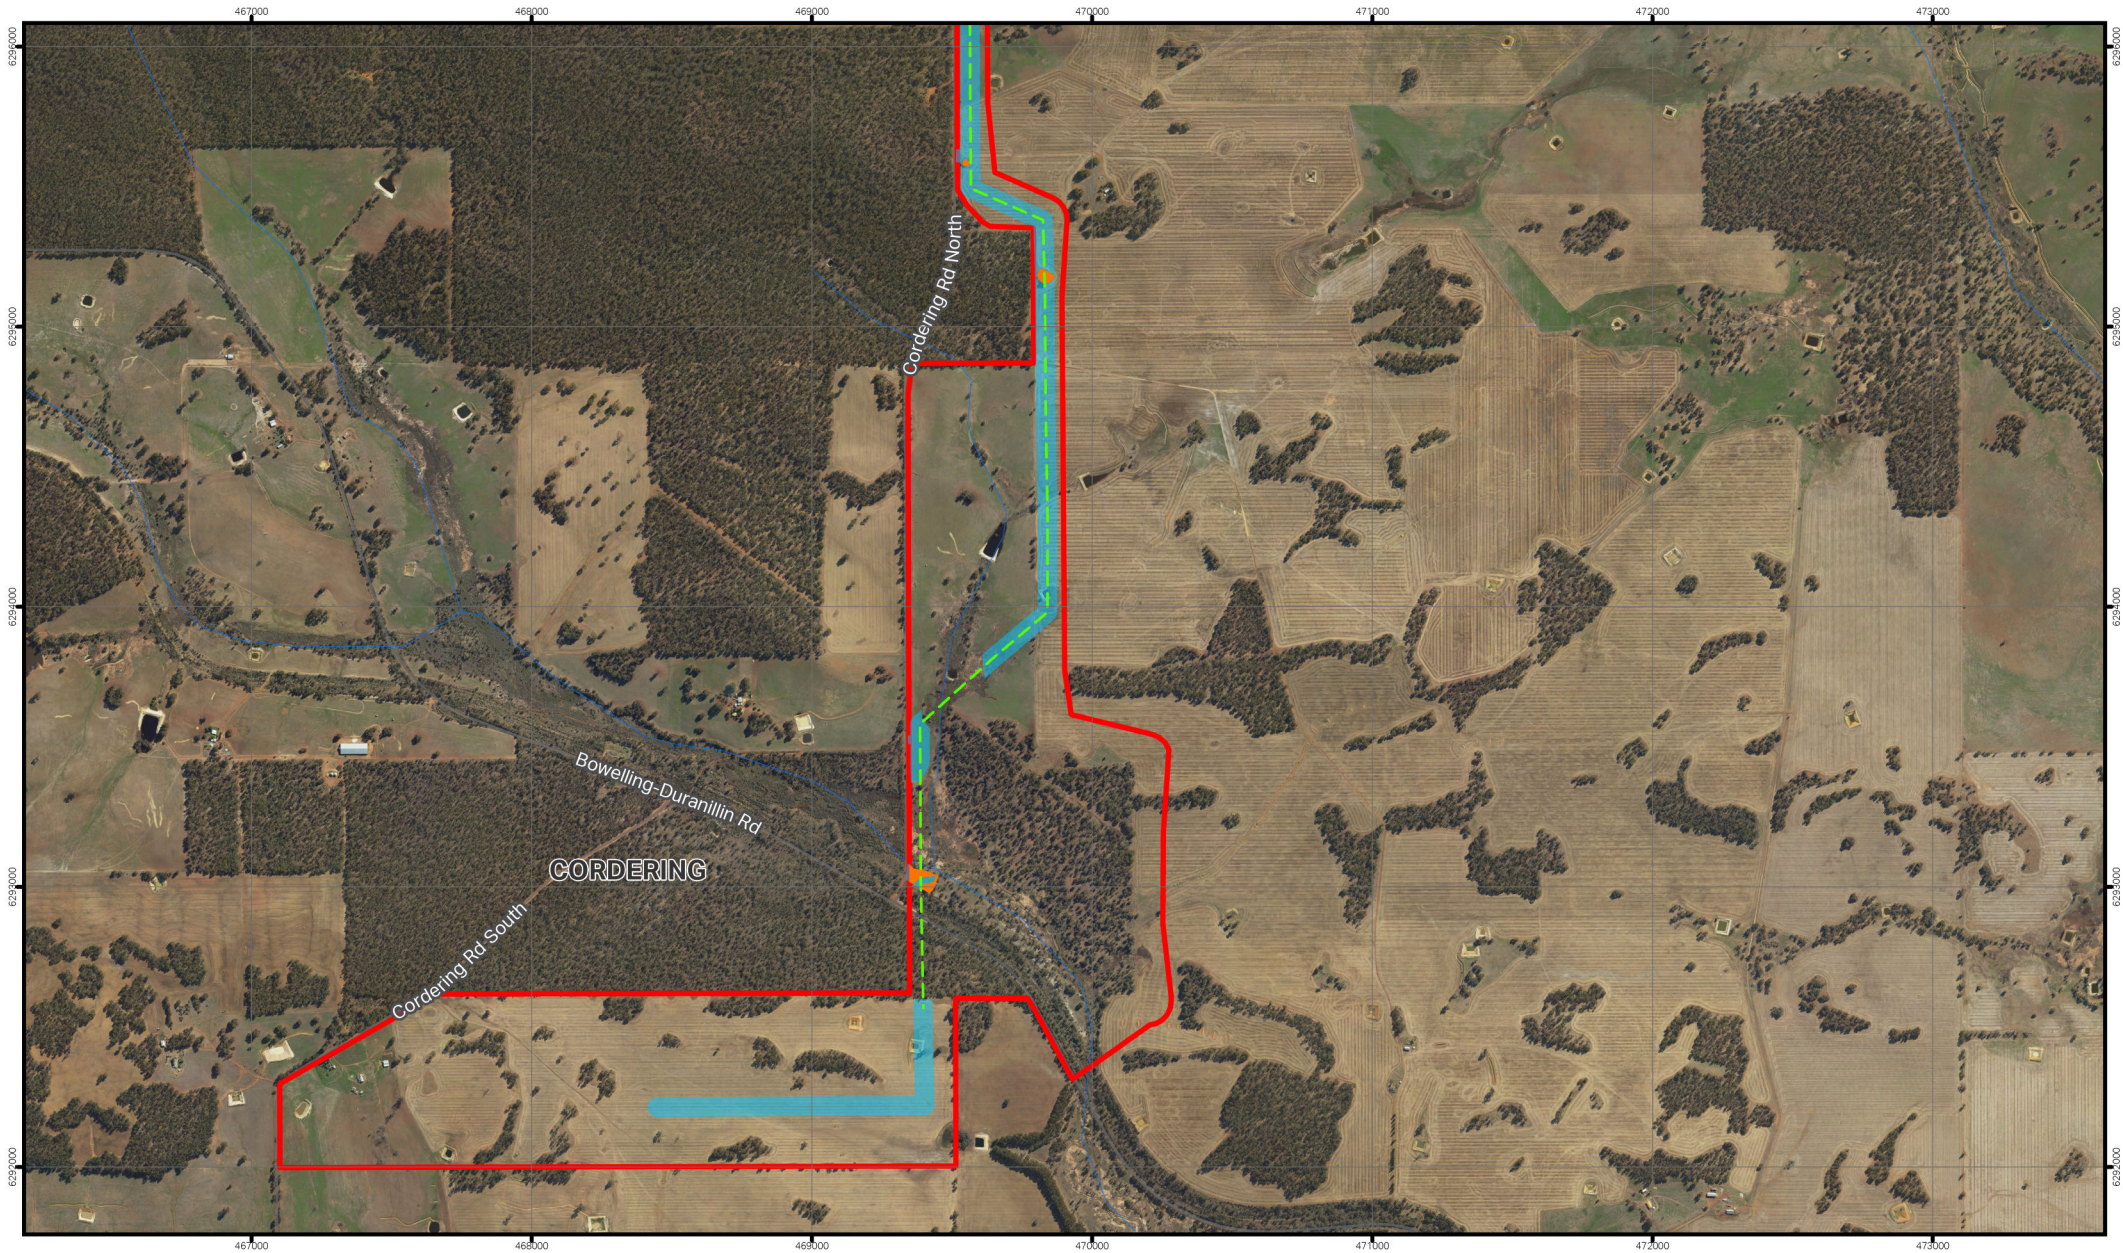

AECOM Delivering a better world

PROJECT ID 60768478
DATE MODIFIED 03 SEP 2026


CREATED BY JOHNSTONES2
APPROVED BY M.DUNLOP

1:27,000
(when printed at A4)

GDA2020 MGA ZONE 50

©2026 AECOM. All rights reserved. This document is the property of AECOM and is not to be distributed, copied, or reproduced without the written consent of AECOM. AECOM and the AECOM logo are registered trademarks of AECOM. All other marks contained herein are the property of their respective owners. Project: L:\Legacy\Projects\60768478_West_Arthur_Wind_Farm\900_CAD_GIS\920_GIS\02_APRX\05_2026_Proposed_DE_Figure\60768478_WAWF_Proposed_DE_alt_base\map.aprx (Johnstones2). Layout: G60768478_Proposed_DE_A4L_v10_11_frames. Last exported: 3/09/2026 11:23 AM

- LEGEND**
- Transmission Overhead
 - Transmission Line
 - Disturbance Area
 - Proposed Clearing Area
 - Proposed Development Envelope
 - Minor Watercourse

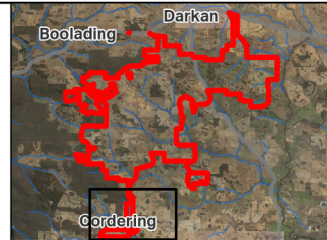


Proposed Development Envelope

LACOUR ENERGY

PROPOSED WEST ARTHUR WIND FARM SITE PLAN

Figure **1.11**

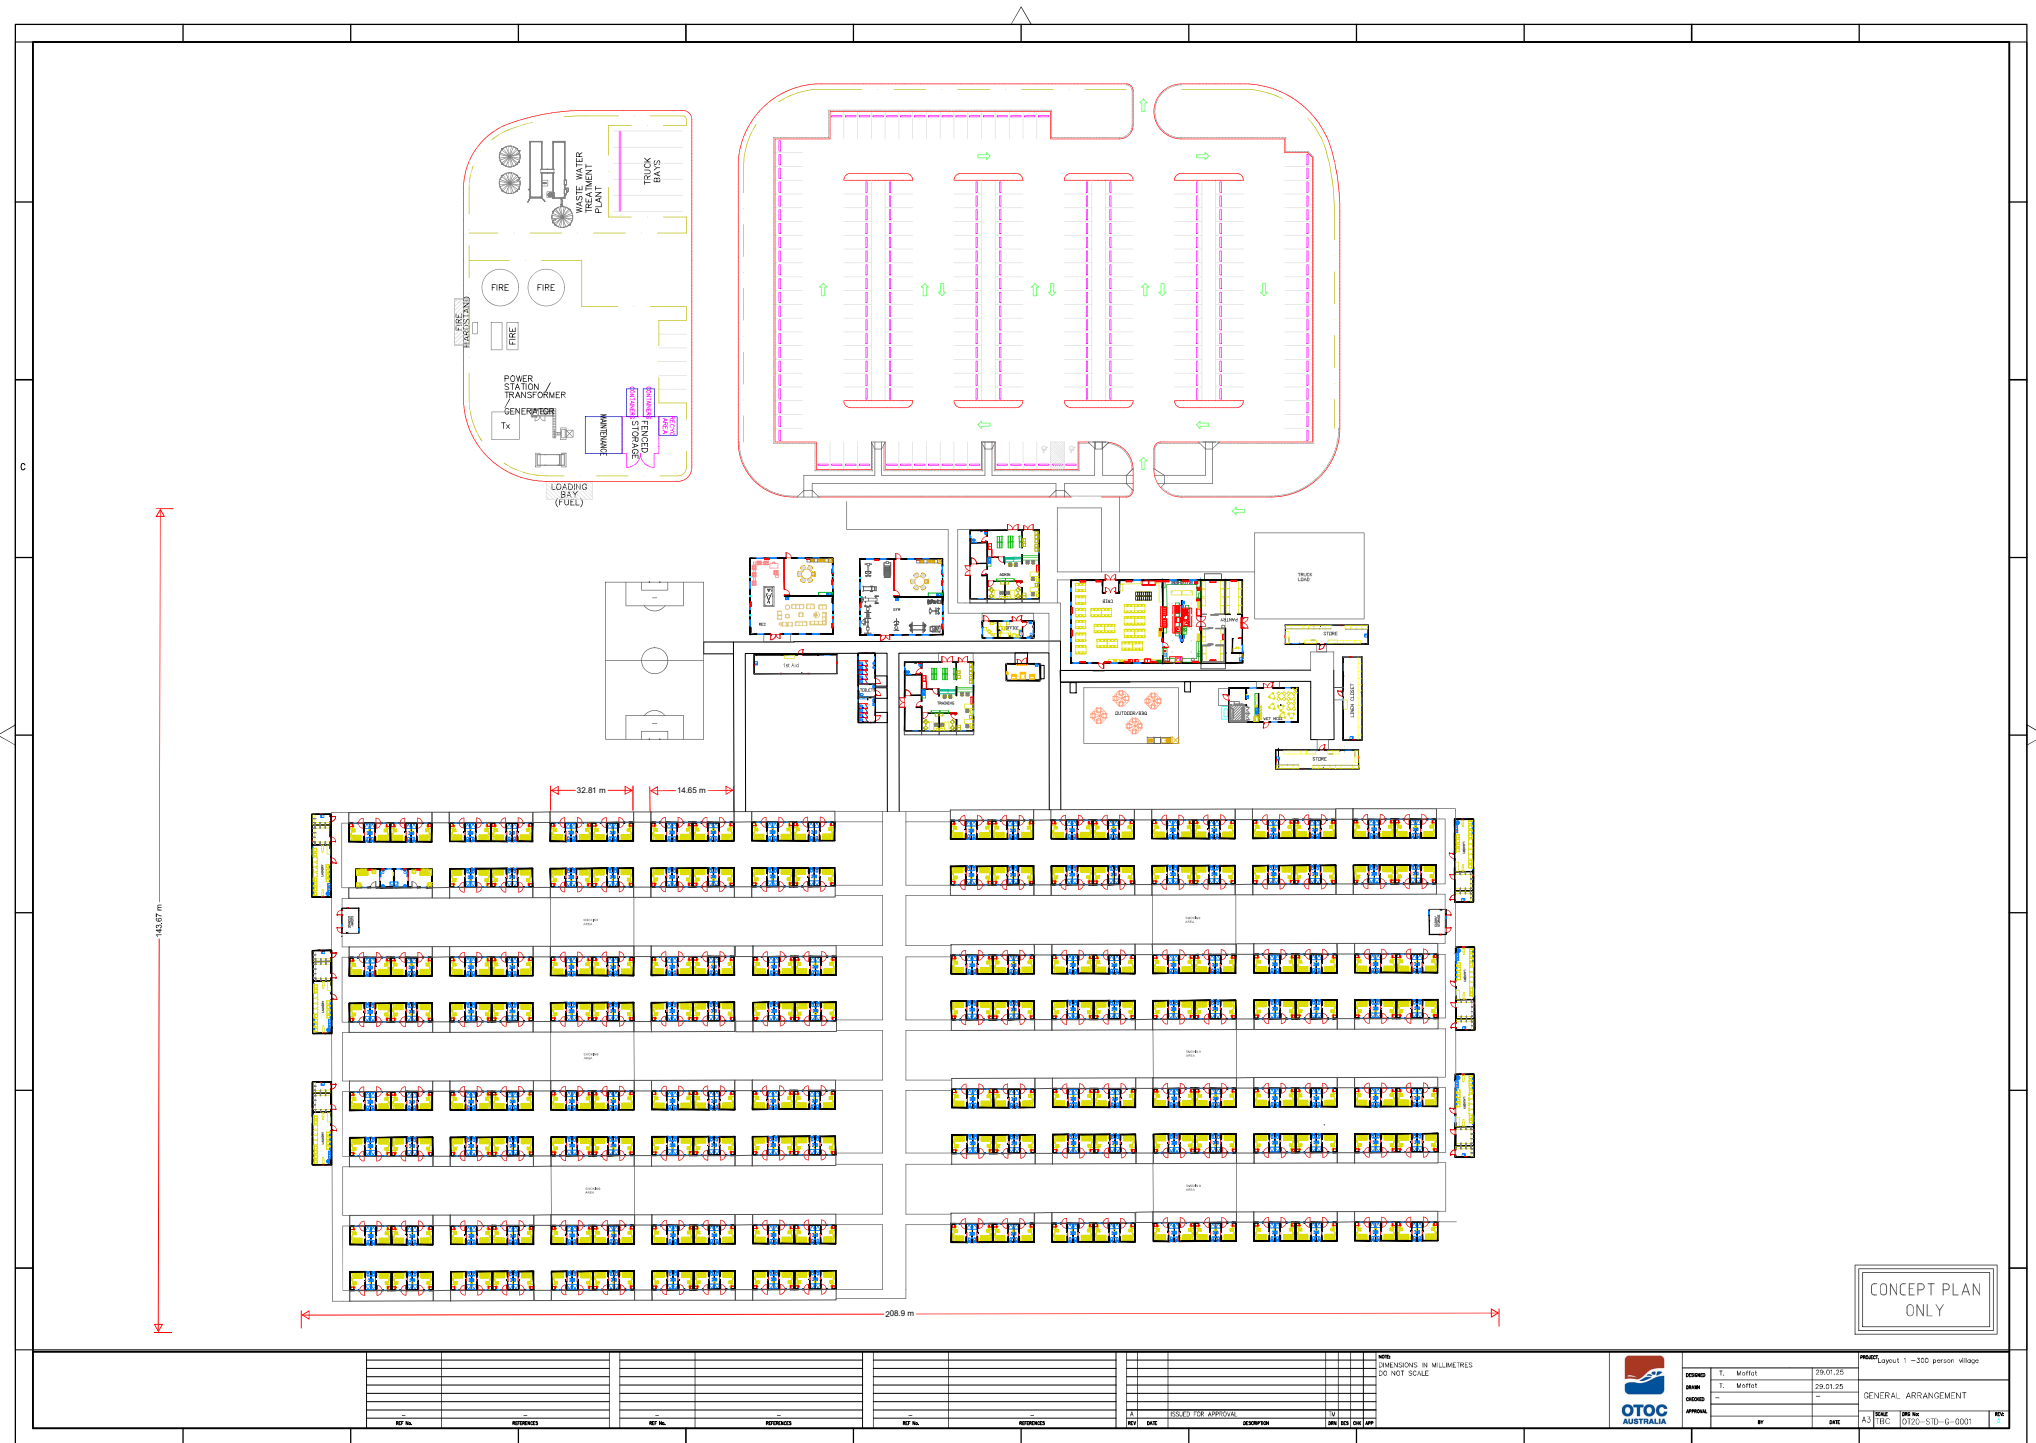

REV	DATE	DESCRIPTION	BY	CHK	APP
1	2020-01-25	ISSUED FOR APPROVAL	W		



DESIGNED	T. Moffet	29.01.25
DRAWN	T. Moffet	29.01.25
CHECKED	-	-
APPROVED	-	-
BY	DATE	

PROJECT: Layout 1 - 300 person village

GENERAL ARRANGEMENT

SCALE: A3 1:100 DATE: 0120-STD-G-0001